FLOOR PLAN - UPGRADES

- ADD SECURITY SCREENS AS PER SPEC
- ADD SOLAR SYSTEM AS PER SPEC

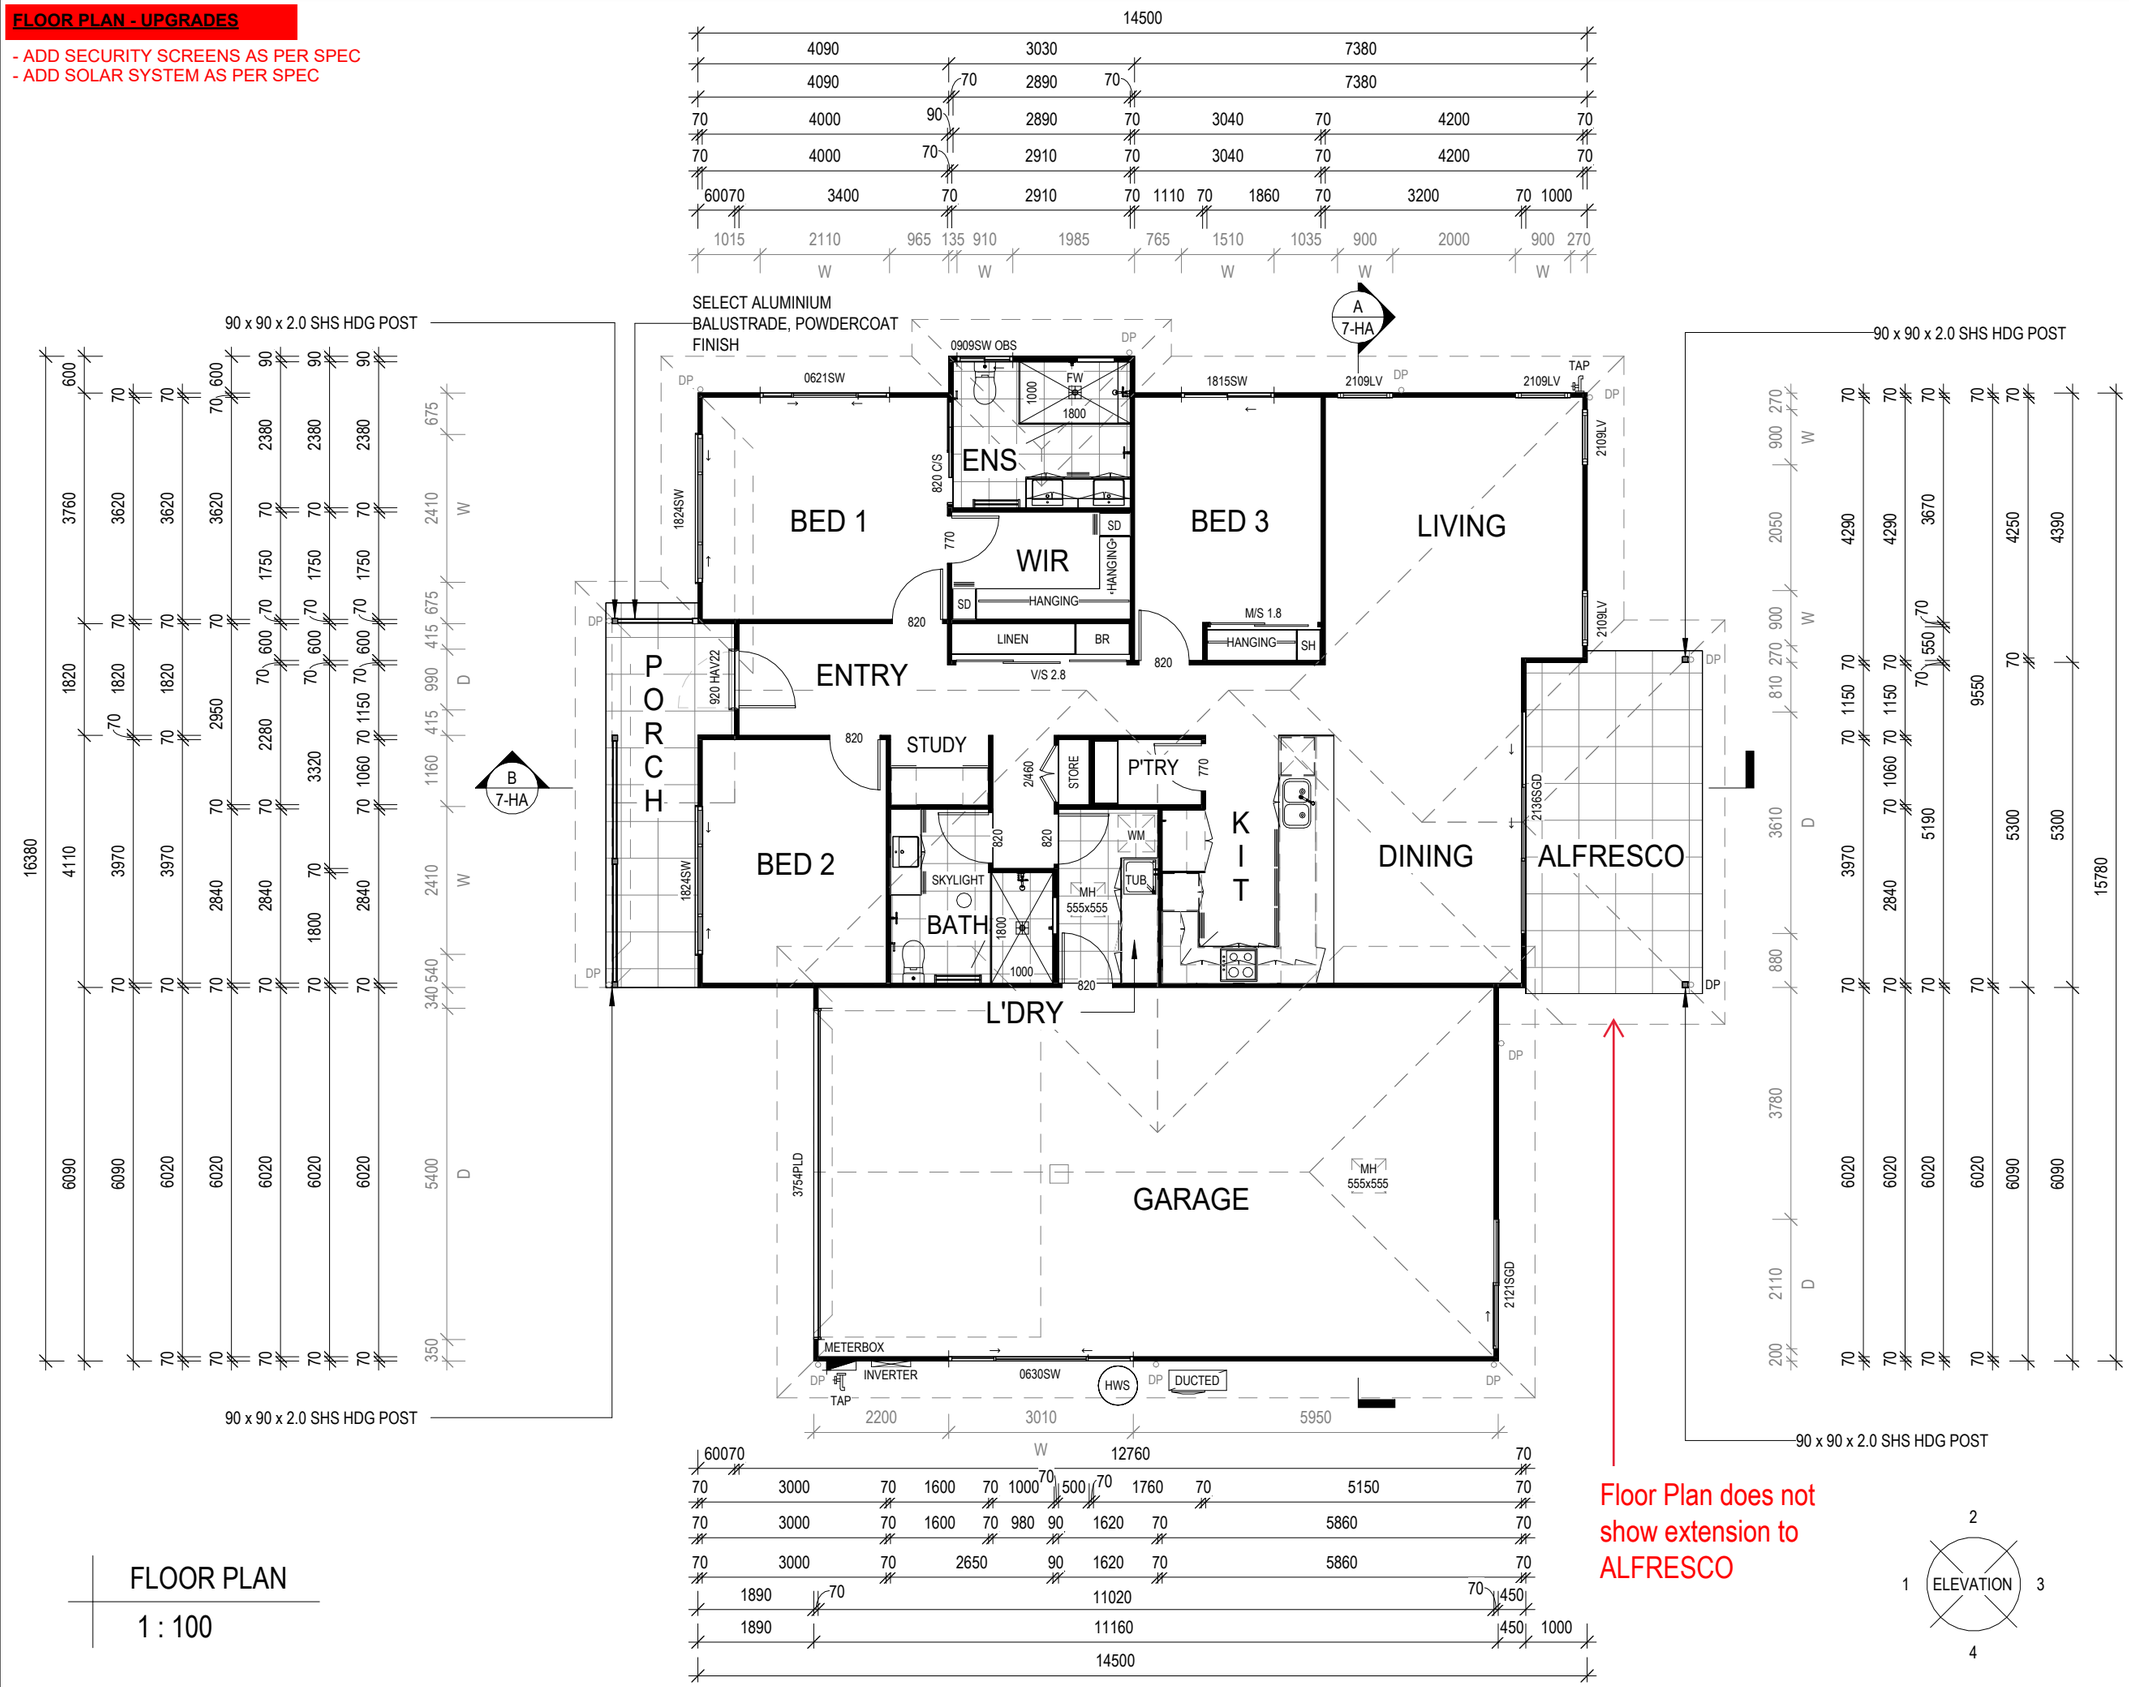

FLOOR PLAN
1 : 100

LEGEND - INTERNAL

BC - BROOM CUPBOARD
C'BD - CUPBOARD
DP - DOWNPIPE
DW - DISHWASHER PROV.
FW - FLOOR WASTE
HP - HOT PLATE
HWS - HOT WATER SYSTEM
L - LINEN
MH - MANHOLE
MW - MICROWAVE PROV.
OHC - OVERHEAD CUPBOARD
PTY - PANTRY
R - ROBE
REF - REFRIDGERATOR SPACE
RH - RANGEHOOD
SH - SHELF
TR - TOWEL RAIL
TRH - TOILET ROLL HOLDER
UBO - UNDER-BENCH OVEN
WO - WALL OVEN

LEGEND - EXTERNAL

BV - BRICK VENEER
CJ - CONTROL JOINT
FC - FIBRE CEMENT SHEETING
RH - RENDERED HEBEL PANELS
RBB - RENDERED BLUEBOARD
RB - RENDERED BRICKWORK
RBL - RENDERED BLOCKWORK
SA - SCYON AXON
SL - SCYON LINEA
SM - SCYON MATRIX PANELING
SS - SCYON STRIA CLADDING
WB - HARDIES NEWPORT
CB - COLORBOND SHEETING

FLOOR AREAS

Living	135.93 m²
Garage	67.96 m²
Alfresco	15.91 m²
Porch	10.50 m²
Grand total	230.30 m²

ISSUE

#	DATE	DETAILS	BY
A	31.10.22	BA ISSUE	JM
B	22.11.22	VO'S	JM
C	29.11.22	DP CHANGE	JM
D	07.12.22	CHANGES	JM
E	17.01.23	SLAB CHANGES	JM

AUSMAR

po box 6384
maroochydore
qld 4558
p (07) 5319 1500
f (07) 5450 6437
QBCC 1083000

WRITTEN DIMENSIONS TO TAKE PRECEDENCE OVER SCALE

FLOOR PLAN

PROJECT DESCRIPTION:
Proposed Dwelling For:

CLIENT:
GOOD LIFE RV & LIFESTYLE RESORTS

SITE ADDRESS:
SITE 75
WILLIAMS STREET
HOWARD QLD 4659

CONSTRUCTION ISSUE

DESIGNED BY Designer
DRAWN BY LBW
SCALE 1 : 100
JOB CODE C-GLH 075

SHEET 2-HA OF 20

SITE 75 - BANKSIA_RV - HAMPTONS FACADE